



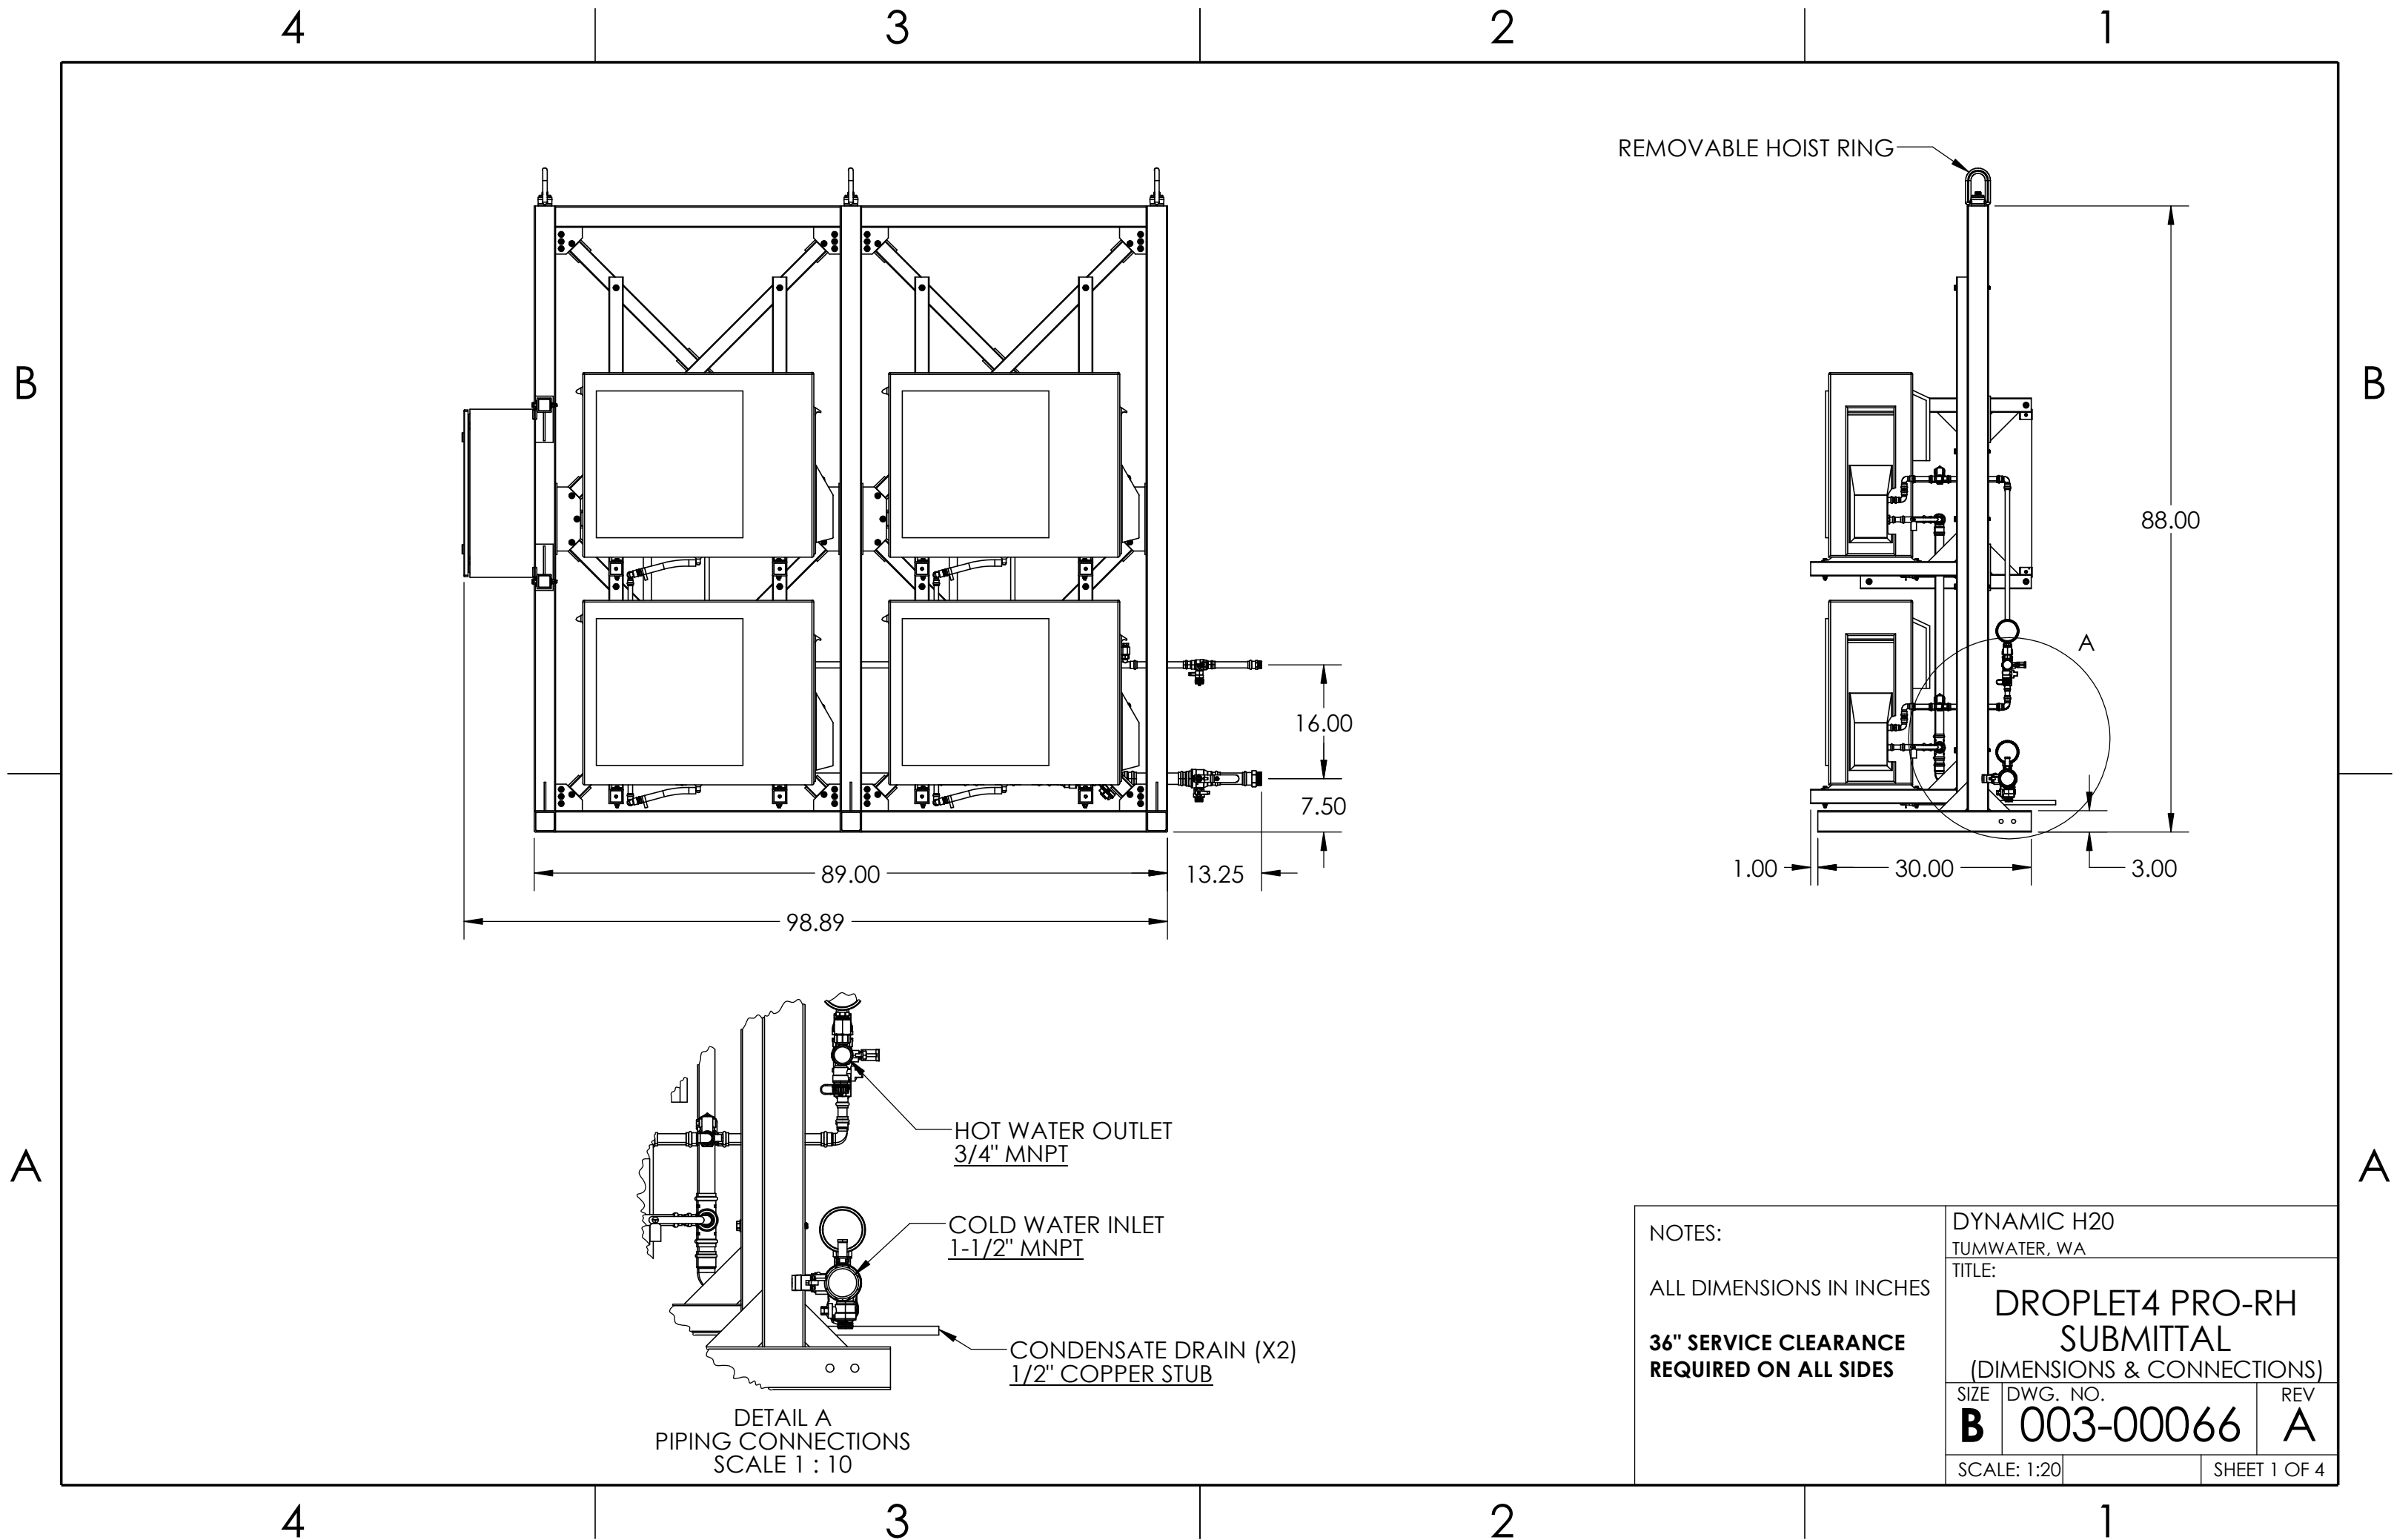

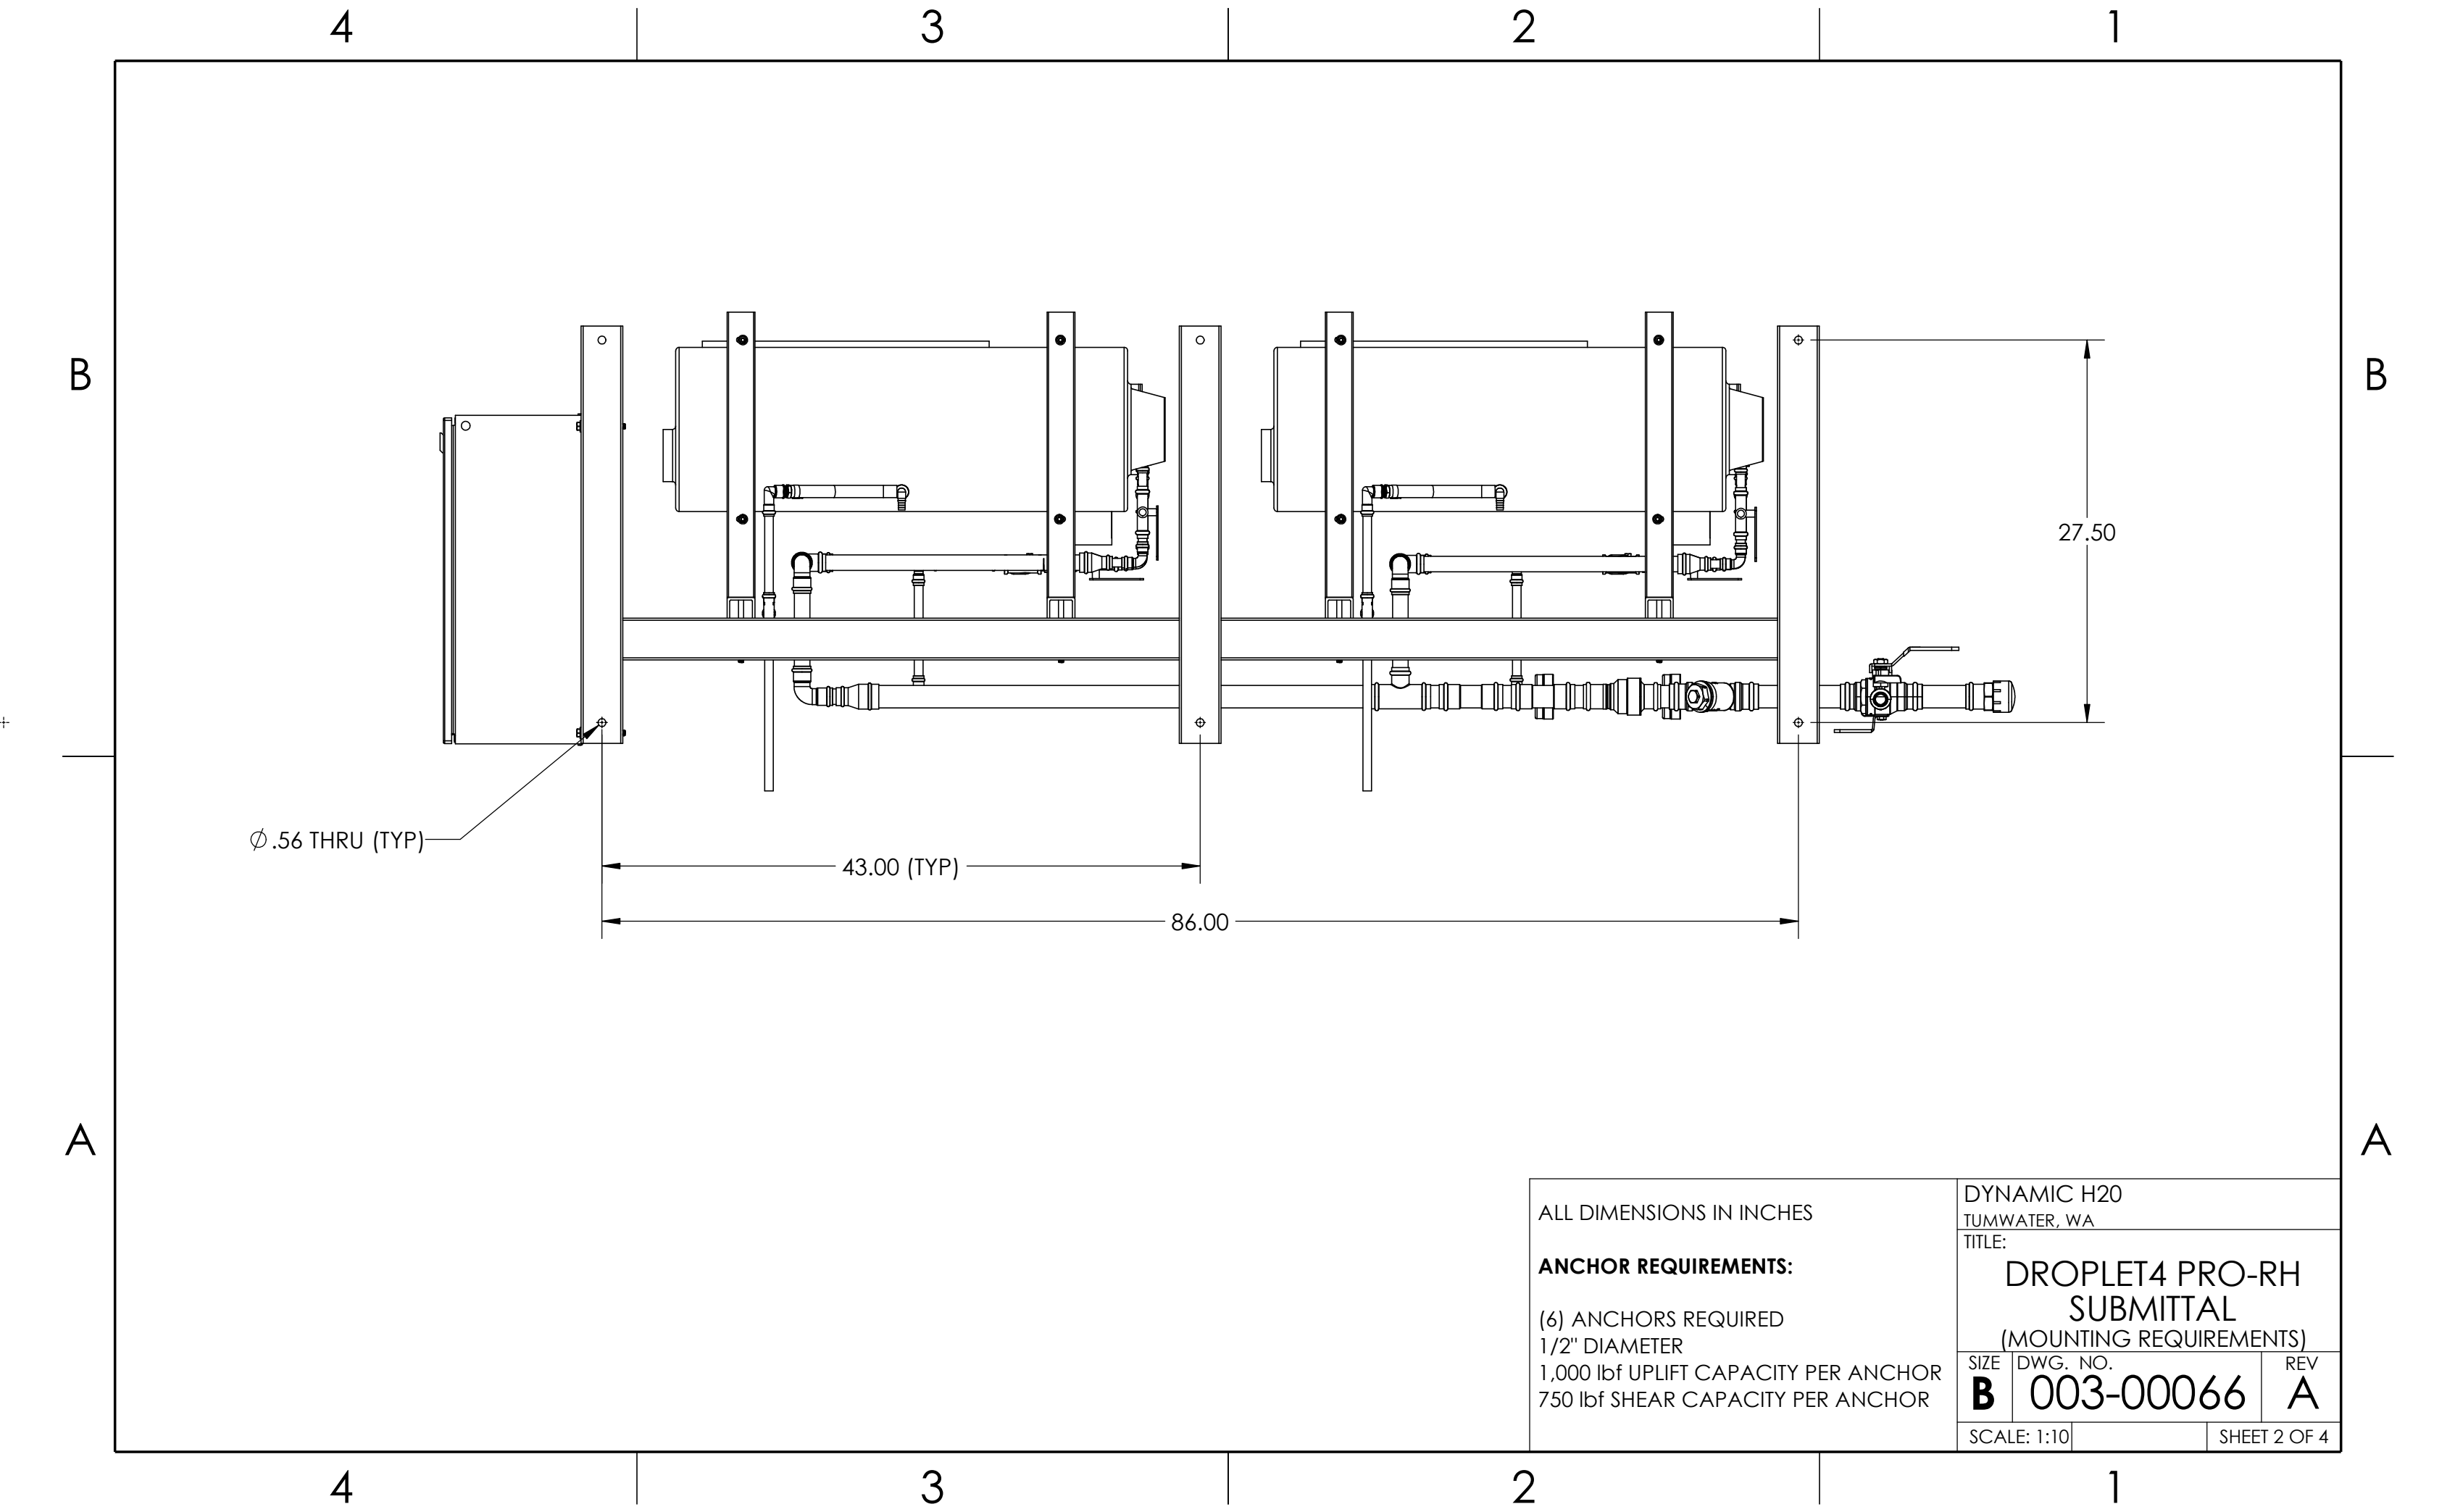

ALL DIMENSIONS IN INCHES

ANCHOR REQUIREMENTS:

(6) ANCHORS REQUIRED
1/2" DIAMETER
1,000 lbf UPLIFT CAPACITY PER ANCHOR
750 lbf SHEAR CAPACITY PER ANCHOR

DYNAMIC H2O TUMWATER, WA		
TITLE: DROPLET4 PRO-RH SUBMITTAL (MOUNTING REQUIREMENTS)		
SIZE B	DWG. NO. 003-00066	REV A
SCALE: 1:10		SHEET 2 OF 4

4

3

2

1

PERFORMANCE

HEATING CAPACITY (ABOVE 5°F) [BTUH]	81,900
NOMINAL OUTPUT [GPM @ 100°F LIFT]	1.6
MAX. DAILY OUTPUT [GAL./DAY @ 100°F LIFT]	1572
MAX. DAILY RUNTIME [HOURS / DAY]	16
AIRFLOW [CFM]	3200
EXTERNAL STATIC PRESSURE [IN.-H2O]	0
SOUND LEVEL [dB(A)]	48
*MAX. PIPE LENGTH TO STORAGE TANKS [FT.]	55
*MAX. VERTICAL DISTANCE TO STORAGE TANK [FT.]	20
REFRIGERANT TYPE	R-744
TOTAL CHARGE [OZ.]	127
MAX. SYSTEM WATER PRESSURE [PSI]	150
HEAT TRACE CAPACITY [W/FT.] (OPTIONAL)	8

*LIMITED BY HEAT PUMP INTERNAL CIRCULATOR PUMP AVAILABLE HEAD

ELECTRICAL

VOLTAGE/PHASE/FREQ.	208V/1Ø/60Hz
FLA [A]	44.7
MCA [A]	55.8
MOCP [A]	60

WEIGHT

DRY WEIGHT, INSTALLED* [LBS.]	1,350
-------------------------------	-------

*APPROX.

COMPONENT & CONSTRUCTION DETAIL

20-MESH WYE-STRAINER LOCATED ON COLD SUPPLY
INDIVIDUAL HEAT PUMP ISOLATION AND CHECK VALVES
HEAT TRACE ON PIPING AND CONDENSATE DRAIN PANS (OPTIONAL)
POWDER-COATED STEEL FRAME
1-1/2" PIPE INSULATION
TYPE K COPPER PIPING
ONBOARD STAGING CONTROLLER
UL508A PANEL

MOUNTING ANCHORS

DIAMETER	1/2"
UPLIFT/PULLOUT CAPACITY [lbf]	1,000
SHEAR CAPACITY [lbf]	750
NO. OF ANCHORS REQUIRED	6

FIELD CONNECTIONS

ELECTRICAL	LINE	
	NEUTRAL	
	GROUND	
PLUMBING	HOT WATER OUTLET	3/4" MNPT
	COLD WATER SUPPLY	1-1/2" MNPT
	CONDENSATE DRAINS	(2) 1/2" COPPER STUB

DYNAMIC H2O TUMWATER, WA		
TITLE: DROPLET 4 PRO-RH SUBMITTAL (TECHNICAL DATASHEET)		
SIZE B	DWG. NO. 003-00066	REV A
SCALE: 1:15		SHEET 3 OF 4

4

3

2

1

