

4

3

2

1

B

B

REMOVABLE HOIST RING

88.00

A

3.00

30.00

1.00

16.00

7.50

13.30

46.00

55.89

A

A

HOT WATER OUTLET
3/4" MNPT

COLD WATER INLET
1" MNPT

CONDENSATE DRAIN
1/2" COPPER STUB

DETAIL A
PIPING CONNECTIONS
SCALE 1 : 10

NOTES:

ALL DIMENSIONS IN INCHES

**36" SERVICE CLEARANCE
REQUIRED ON ALL SIDES**

SEE 003-00008 FOR
RIGHT-HANDED VARIANT

SMALL PLANET SUPPLY
TUMWATER, WA

TITLE:
**DROPLET3 PRO-LH
SUBMITTAL**
(DIMENSIONS & CONNECTIONS)

SIZE

B

DWG. NO.

003-00073

REV

A

SCALE: 1:20


SHEET 1 OF 4

4

3

2

1

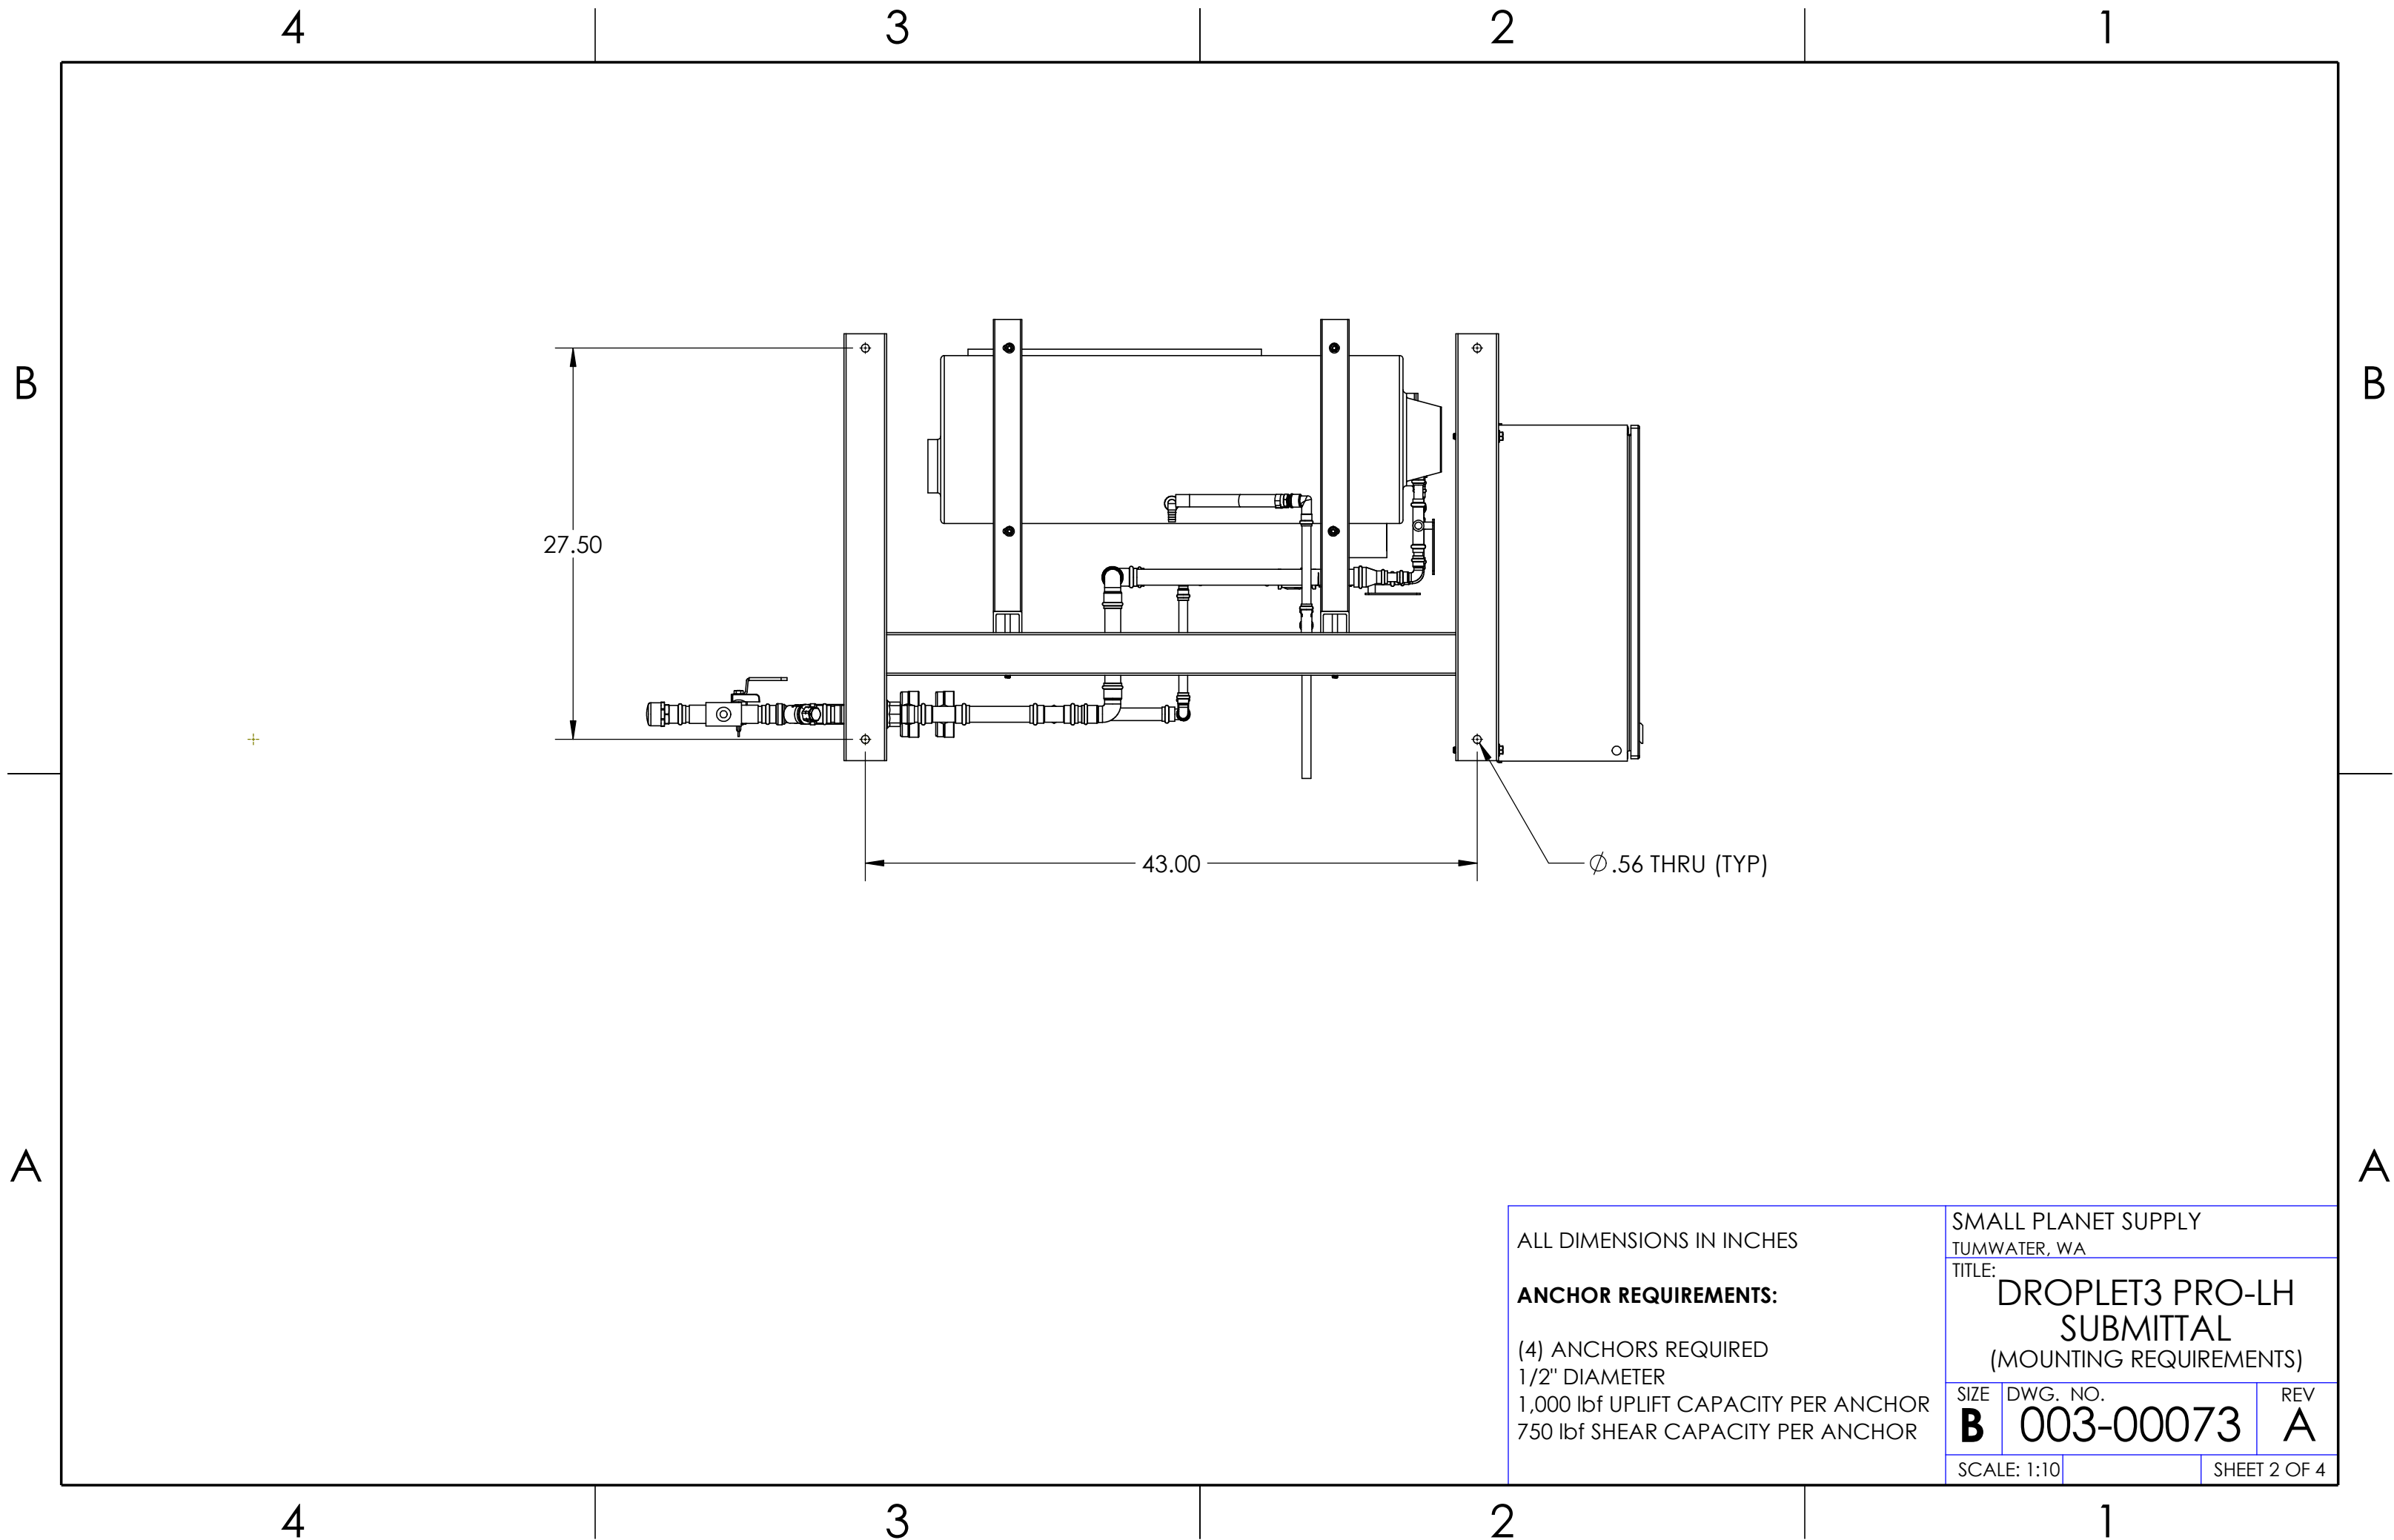

4

3

2

1

PERFORMANCE

HEATING CAPACITY (ABOVE 5°F) [BTUH]	61,400
NOMINAL OUTPUT [GPM @ 100°F LIFT]	1.2
MAX. DAILY OUTPUT [GAL./DAY @ 100°F LIFT]	1,179
MAX. DAILY RUNTIME [HOURS / DAY]	16
AIRFLOW [CFM]	2400
EXTERNAL STATIC PRESSURE [IN.-H2O]	0
SOUND LEVEL [dB(A)]	46
*MAX. PIPE LENGTH TO STORAGE TANKS [FT.]	55
*MAX. VERTICAL DISTANCE TO STORAGE TANK [FT.]	20
REFRIGERANT TYPE	R-744
TOTAL CHARGE [OZ.]	95.1
MAX. SYSTEM WATER PRESSURE [PSI]	150
HEAT TRACE CAPACITY [W/FT.] (OPTIONAL)	8

*LIMITED BY HEAT PUMP INTERNAL CIRCULATOR PUMP AVAILABLE HEAD

ELECTRICAL

VOLTAGE/PHASE/FREQ.	208V/1Ø/60Hz
FLA [A]	37.7
MCA [A]	54.4
MOCP [A]	60

WEIGHT

DRY WEIGHT, INSTALLED* [LBS.]	850
-------------------------------	-----

*APPROX.

COMPONENT & CONSTRUCTION DETAIL

20-MESH WYE-STRAINER LOCATED ON COLD SUPPLY
INDIVIDUAL HEAT PUMP ISOLATION AND CHECK VALVES
HEAT TRACE ON PIPING AND CONDENSATE DRAIN PANS (OPTIONAL)
POWDER-COATED STEEL FRAME
1-1/2" PIPE INSULATION
TYPE K COPPER PIPING
ONBOARD STAGING CONTROLLER
UL508A PANEL

MOUNTING ANCHORS

DIAMETER	1/2"
UPLIFT/PULLOUT CAPACITY [lbf]	1,000
SHEAR CAPACITY [lbf]	750
NO. OF ANCHORS REQUIRED	4

FIELD CONNECTIONS

ELECTRICAL	LINE	
	NEUTRAL	
	GROUND	
PLUMBING	HOT WATER OUTLET	3/4" MNPT
	COLD WATER SUPPLY	1" MNPT
	CONDENSATE DRAINS	1/2" COPPER STUB

SMALL PLANET SUPPLY TUMWATER, WA		
TITLE: DROPLET3 PRO-LH SUBMITTAL (TECHNICAL DATASHEET)		
SIZE B	DWG. NO. 003-00073	REV A
SCALE: NTS		SHEET 3 OF 4

4

3

2

1

